Name of Work: Improvements to Roads and Drains at Ramanna Garden, Blue Moon Garden and Bloom Filed Garden in Ward No. 10, (Doddabommasandra), Vidyaranyapura Sub Division.

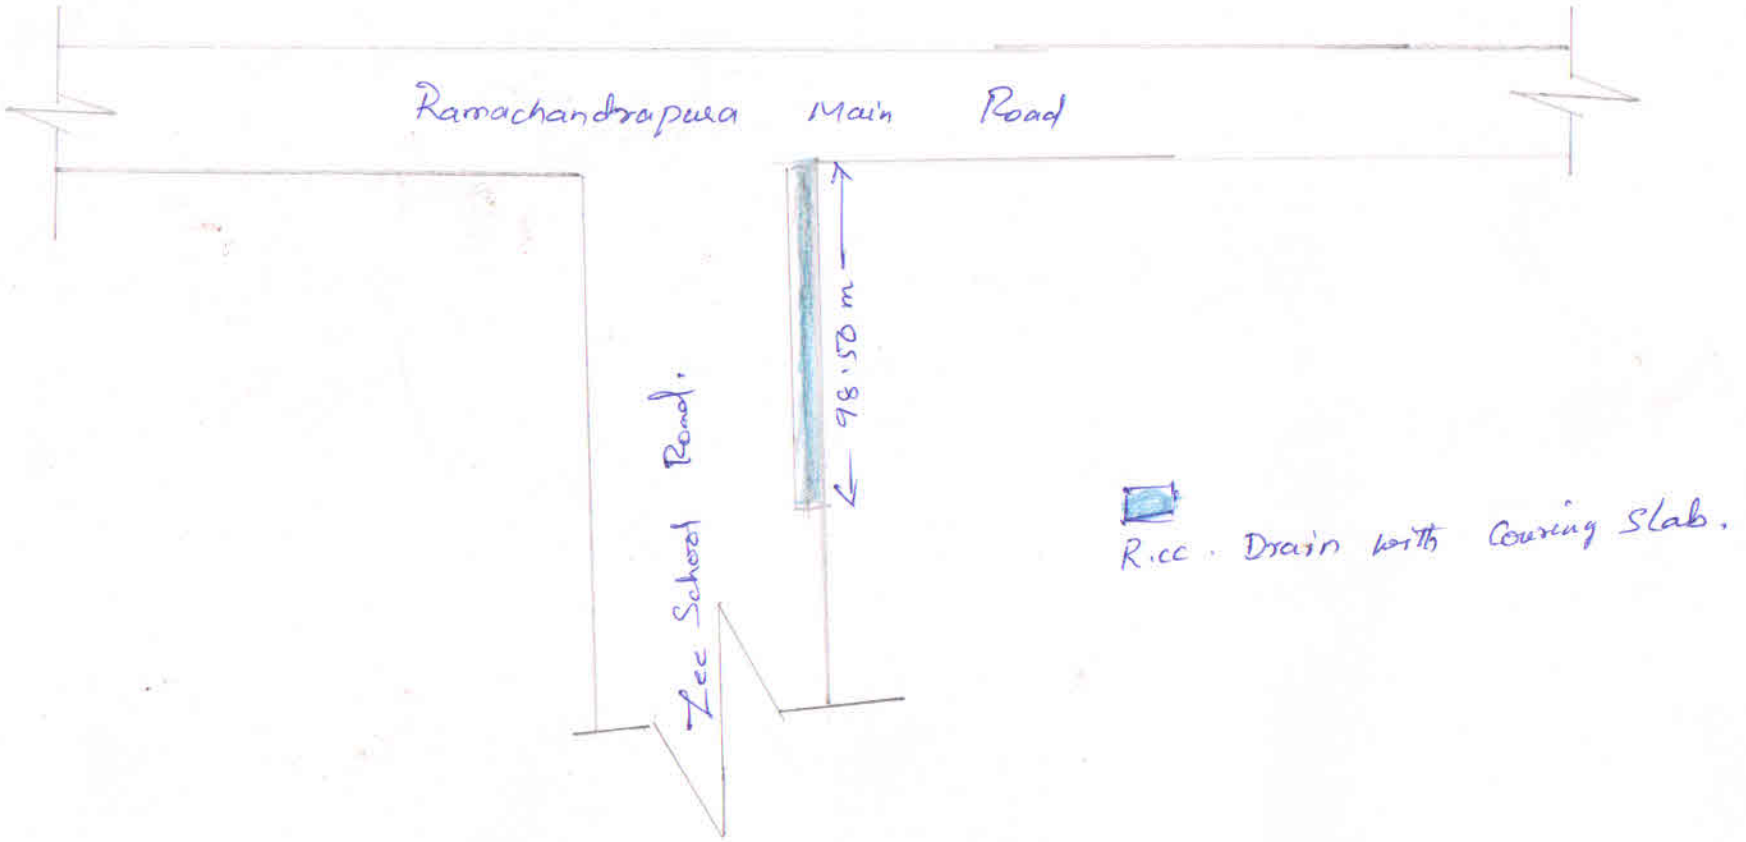

Assistant Engineer
Ward No. 10

Assistant Executive Engineer
Vidyaranyapura Sub Division